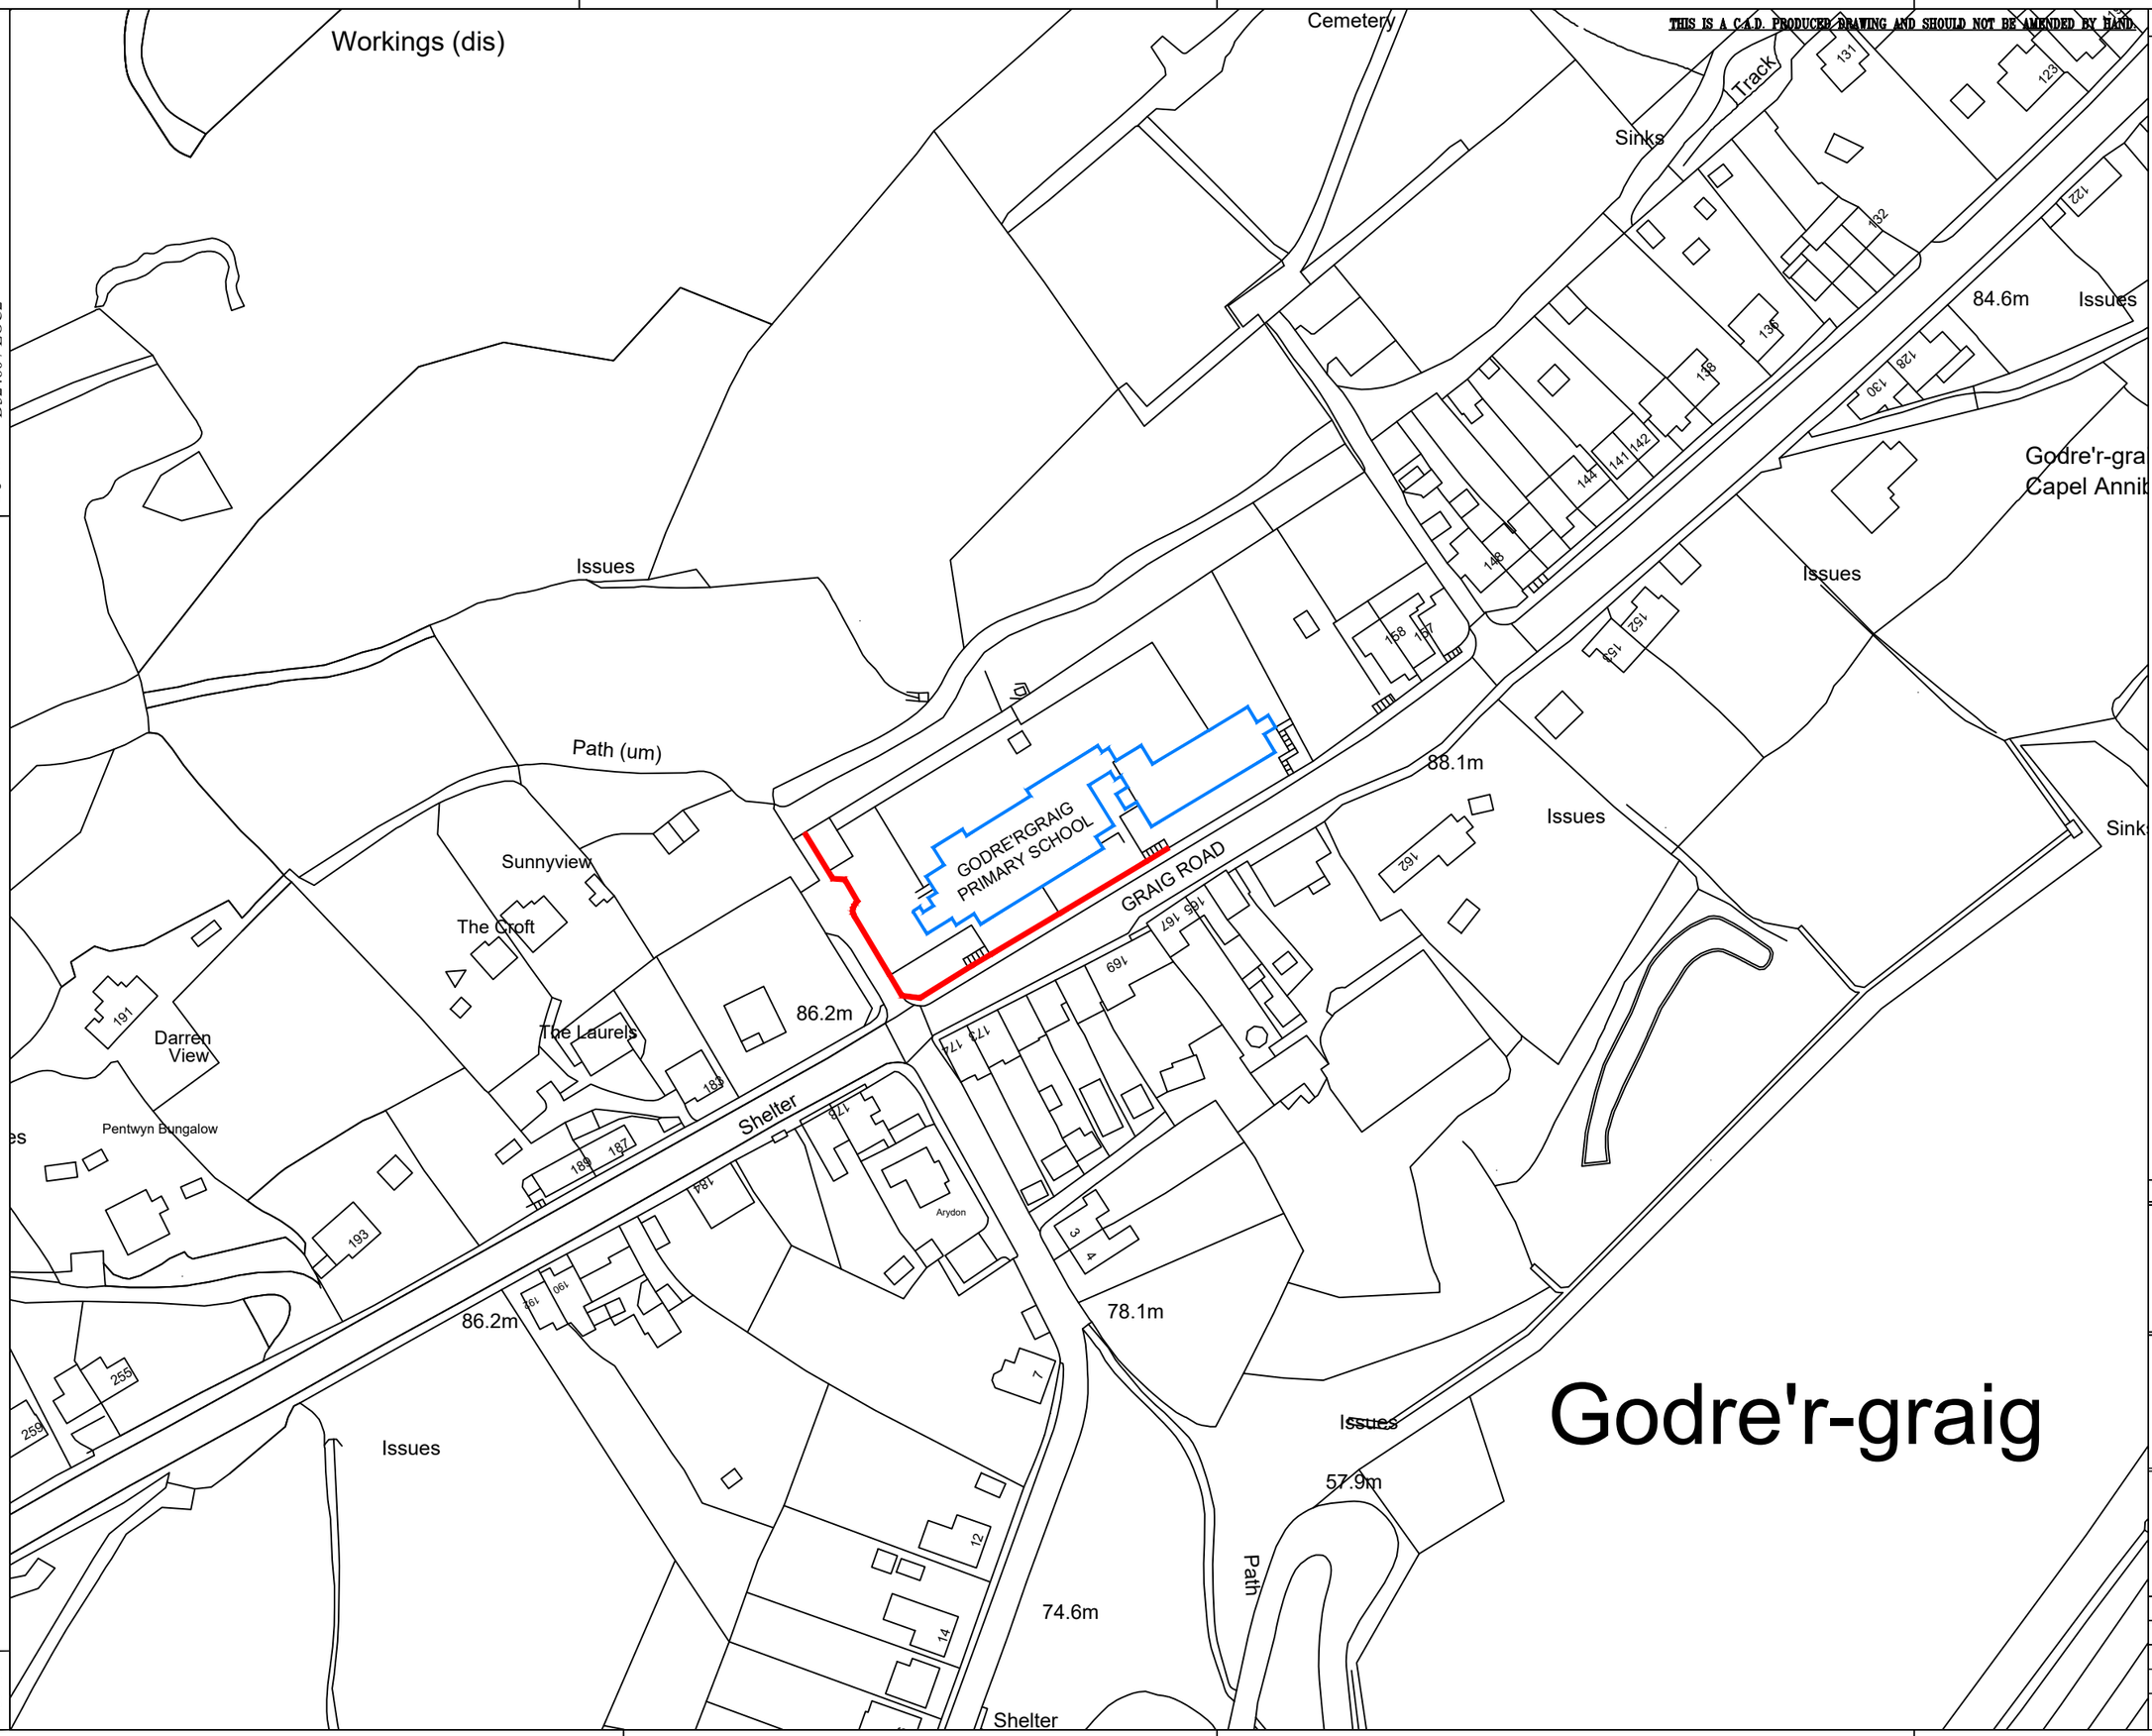

THIS IS A C.A.D. PRODUCED DRAWING AND SHOULD NOT BE AMENDED BY HAND.

NOTES (A3)

1. All dimensions are in millimetres unless otherwise stated.
2. Ordnance Survey Licence:
© Crown Copyright and Database Right 2013. Ordnance Survey 100023392.
© Hawlfraint a hawilau cronfa ddata'r goron 2013. Rhid trwydded yr arolwg ordnans 100023392.

School grounds - extents of site

School buildings - to be demolished

Rev	Details	Dr	Ch	Ap	Date

Client

Cyngor Castell-nedd Port Talbot
Neath Port Talbot Council

ENGINEERING AND TRANSPORT

NICOLA PEARCE
DIRECTOR OF ENVIRONMENT AND REGENERATION
THE QUAYS, BRUNEL WAY
BAGLAN ENERGY PARK
NEATH SA11 2GG

Job Title

W31040
GODRE'RGRAIG PRIMARY SCHOOL DEMOLITION

LOCATION AND SITE EXTENTS

File No.		Financial Code No.	26.007500.B051.301004		
Drawn	DD	Checked	PR	Approved	PR
Date	09-23	Date	09-23	Date	09-23
Scales	1:1250				
Drawing No.	D32460 / LOC2				

Drg. No. D32460 / LOC2

Job Title

J:\Dams & Reservoirs & Landslides & Tips\Tips\Lliw\L44 Cilmaengwyn\Godregraig Primary School - Demolition\Drawings\D32460-LOC2.dwg